


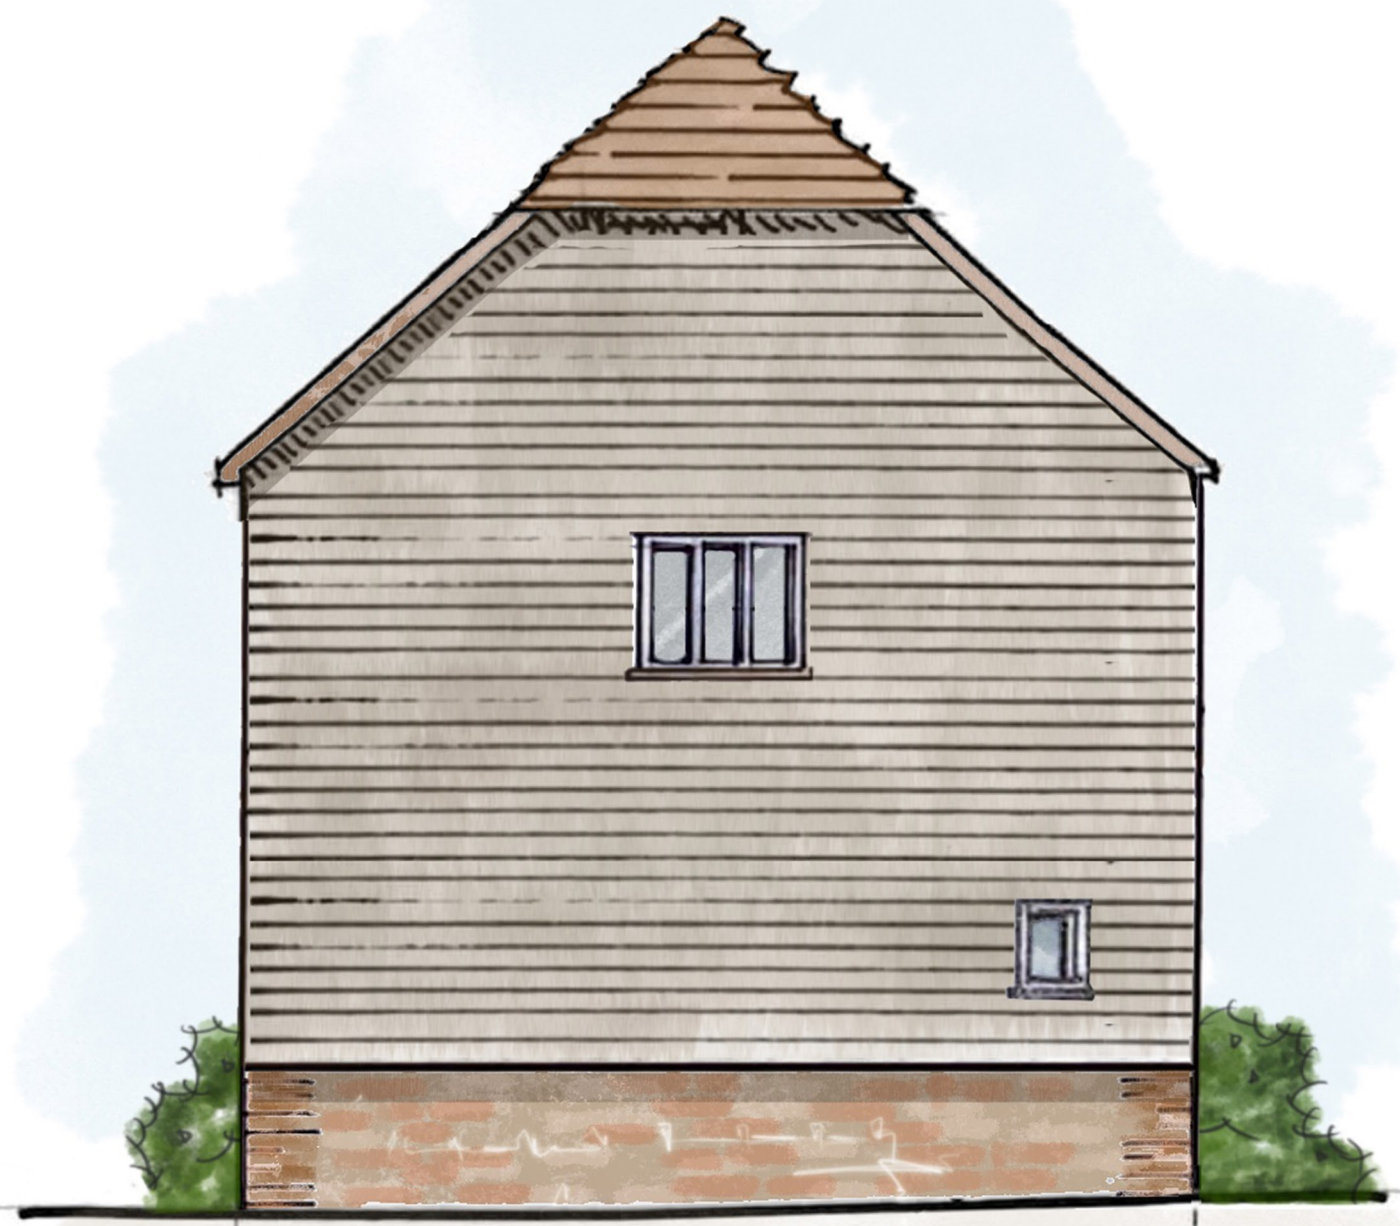

PROPOSED SOUTH ELEVATION



PROPOSED EAST ELEVATION



PROPOSED NORTH ELEVATION



PROPOSED WEST ELEVATION

General Notes

Do not to scale from this drawing.

This drawing and the details herein are the copyright of Saffery Read Ltd and must not be altered, copied or passed to any third party without prior written consent.

The Architect's role is for the purpose of providing construction information only and is not responsible for the inspection, monitoring or quality of the work on site.

Unless otherwise specified, all dimensions indicated are in millimetres.


All Architect's drawings are to be read in conjunction with the Structural Engineer's drawings.

Unless otherwise specified all internal dimensions are to the structure and do not allow for plasterboard or other finishes.

All works are to comply with the current UK Building Regulations.

All materials and products specified are to be installed or fixed in strict accordance with the Manufacturer's recommendations and details.

Where not particularly specified, all workmanship and materials shall comply with the relevant British Standards (in particular BS 8000), the UK Building Regulations, Codes of Practice and BBA certification.

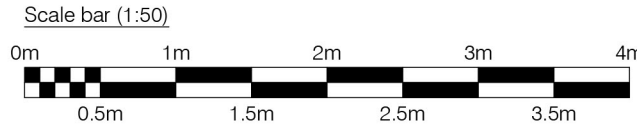

Rev	Date	Description
Purpose of issue:		
P L A N N I N G		
Project name and address:		
Home Farm Lavington Stud Petworth West Sussex GU28 0NQ		
Drawing Title:		
Proposed Elevations Building 1		
Project No:	Drawing No:	Revision:
SR1926	HF-300-01	-
Date:	Scale:	
January 2024	1:50 @ A1	
Saffery Read Ltd 2 Birtley Courtyard Bramley Surrey GU5 0LA		www.safferyread.com